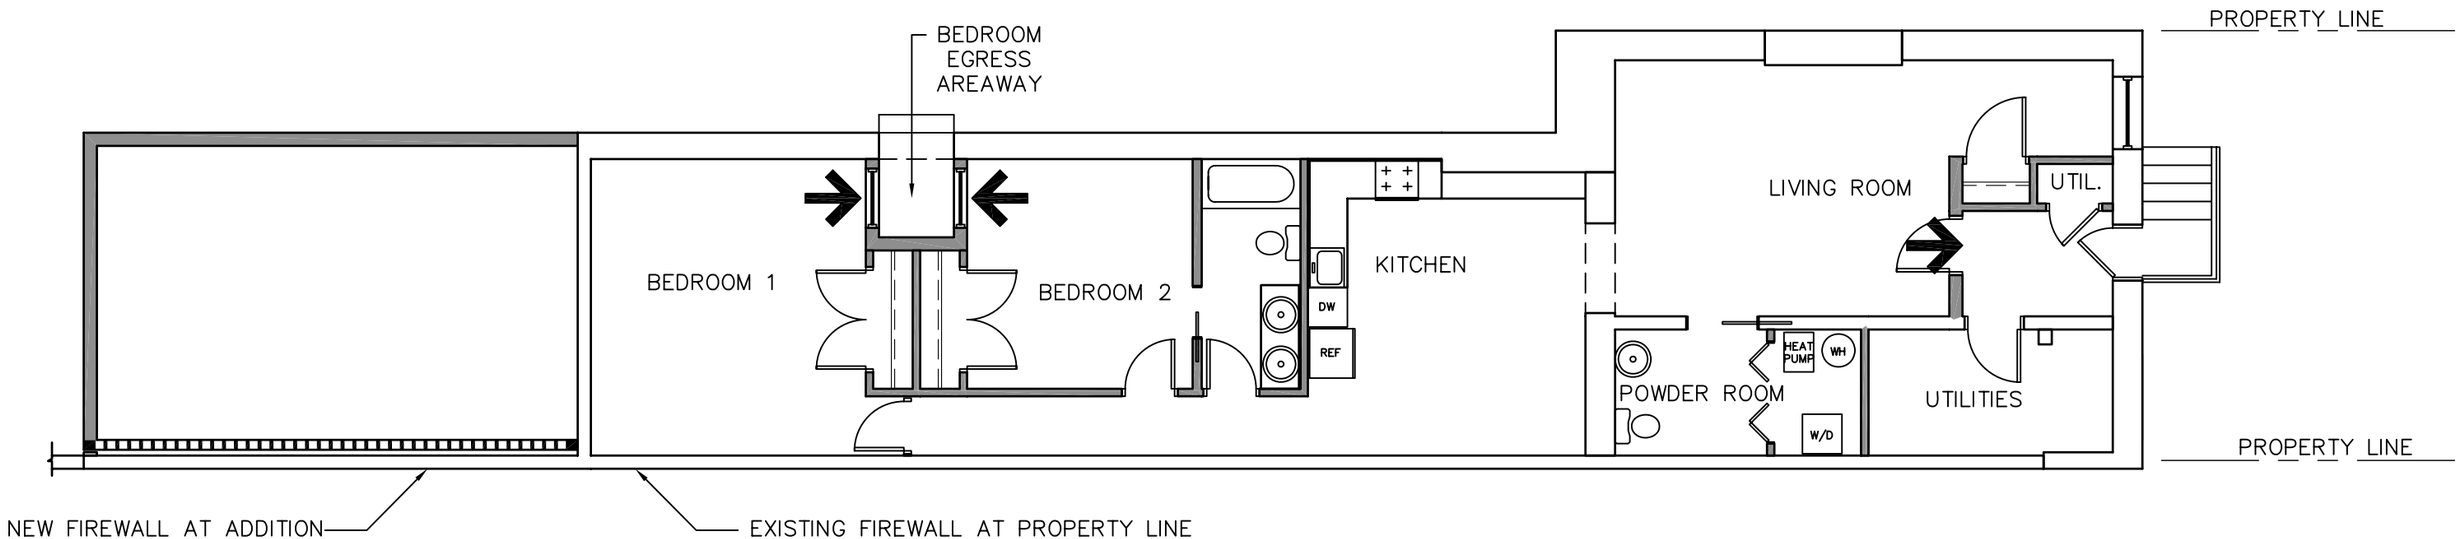

1 BASEMENT LIFE SAFETY PLAN

1/8" = 1'-0"